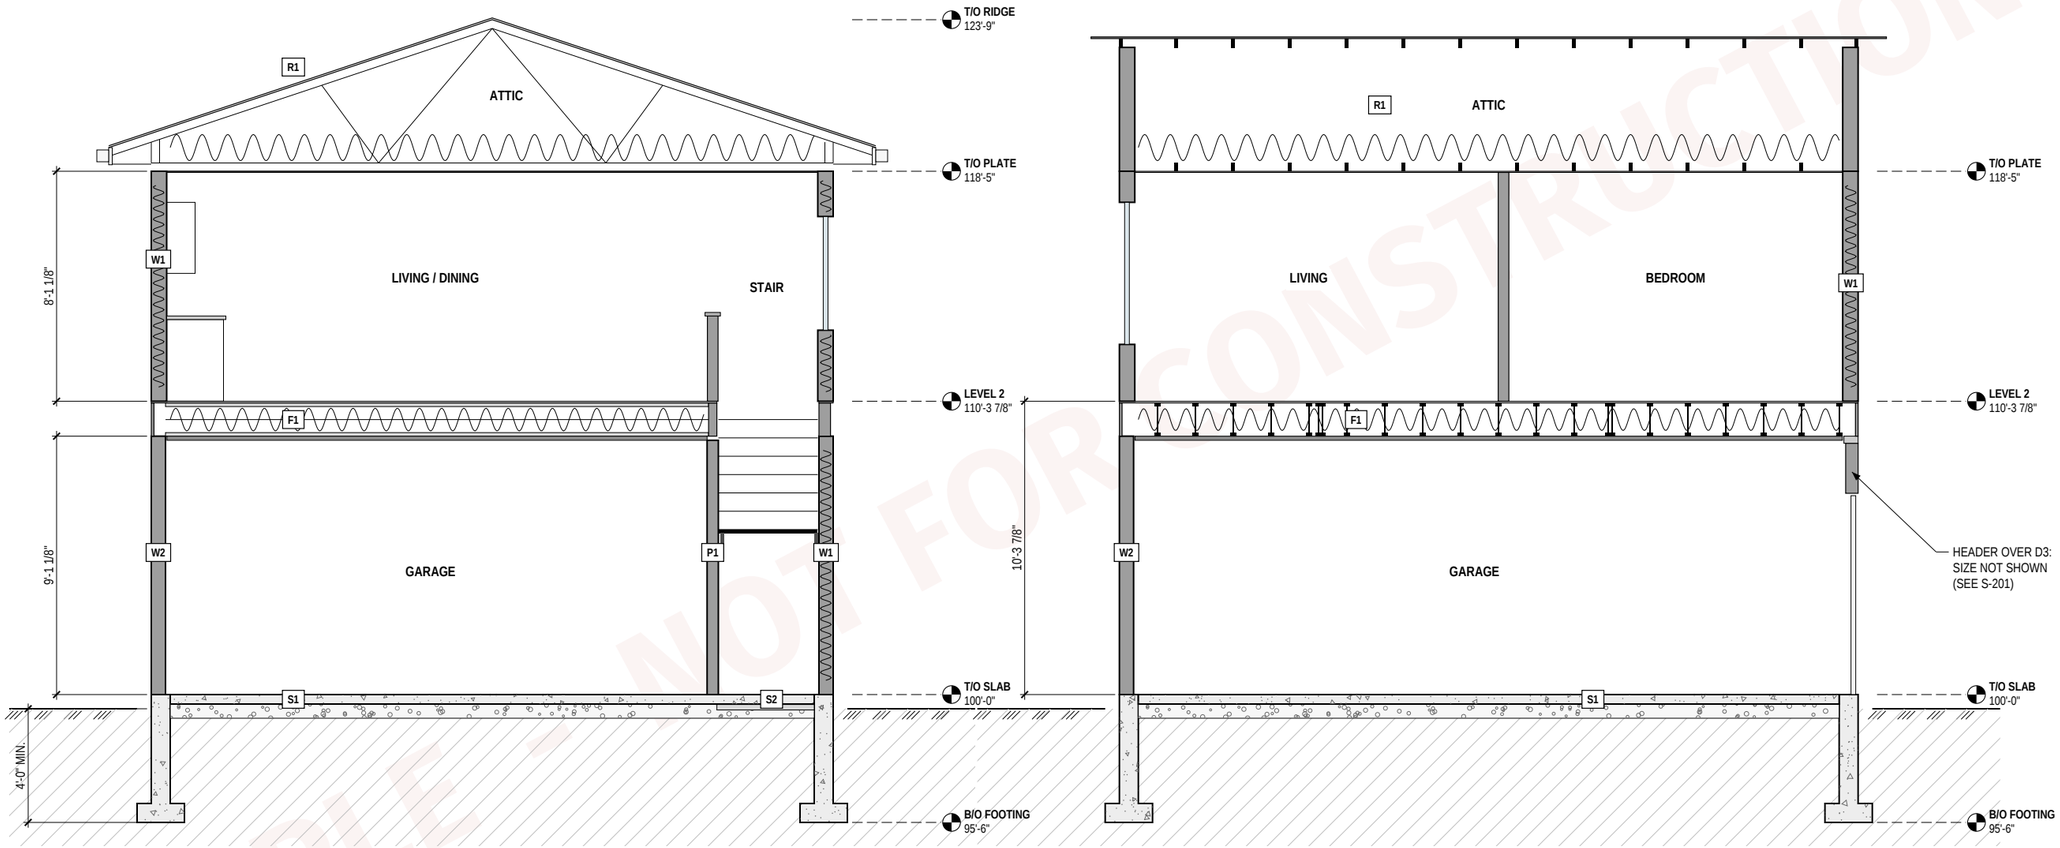

1 A-301 **SECTION 1 (EAST-WEST, LOOKING NORTH)**
SCALE: 3/16" = 1'-0"

2 A-301 **SECTION 2 (NORTH-SOUTH, LOOKING WEST)**
SCALE: 3/16" = 1'-0"

SECTION NOTES

1. Assemblies W1, W2, P1, F1, R1, S1, S2: see A-401. Fire separation between garage and suite is continuous: walls, floor and supporting structure (1-hour, STC 50).
2. Stair headroom min. 6'-5" (1950 mm) from the nosing line to the underside of the floor framing at the opening (A-501).

SAMPLE — NOT FOR CONSTRUCTION

EXAMPLE DESIGN CO.
Residential design (fictional)

200, 456 Sample Avenue SW, Calgary, AB
403-555-0142 · studio@example.org

PROJECT
Garage Suite: backyard suite above a double garage

ADDRESS
123 Example Street NW, Calgary, AB

LEGAL / ZONING
Lot 00, Block 0, Plan 000 0000 (fictional) · R-CG

OWNER
Pat & Sam Example

ISSUED FOR
PRICING — **REV 0**

NO.	DATE	DESCRIPTION
0	Jul 27, 2026	Issued for pricing

SAMPLE
NOT FOR CONSTRUCTION
Fictional project for a document-workflow demo. Not designed or reviewed by a registered professional. No seal.

DRAWN	CHECKED	DATE
EDC	EDC	2026-07-27

SCALE
3/16" = 1'-0"

DRAWING LIST

A-000	Cover sheet, project data & notes
A-100	Site plan
S-101	Foundation plan
A-101	Level 1 plan (garage)
A-102	Level 2 plan (suite)
A-103	Roof plan
A-201	Elevations: north & south
A-202	Elevations: east & west
A-301	**Building sections**
A-401	Details & assemblies
A-501	Schedules & stair
S-201	Level 2 floor framing plan
S-202	Roof framing plan

Prepared by Alpha Seed as a fictional sample · alphaseed.ca

SHEET TITLE
BUILDING SECTIONS

A-301